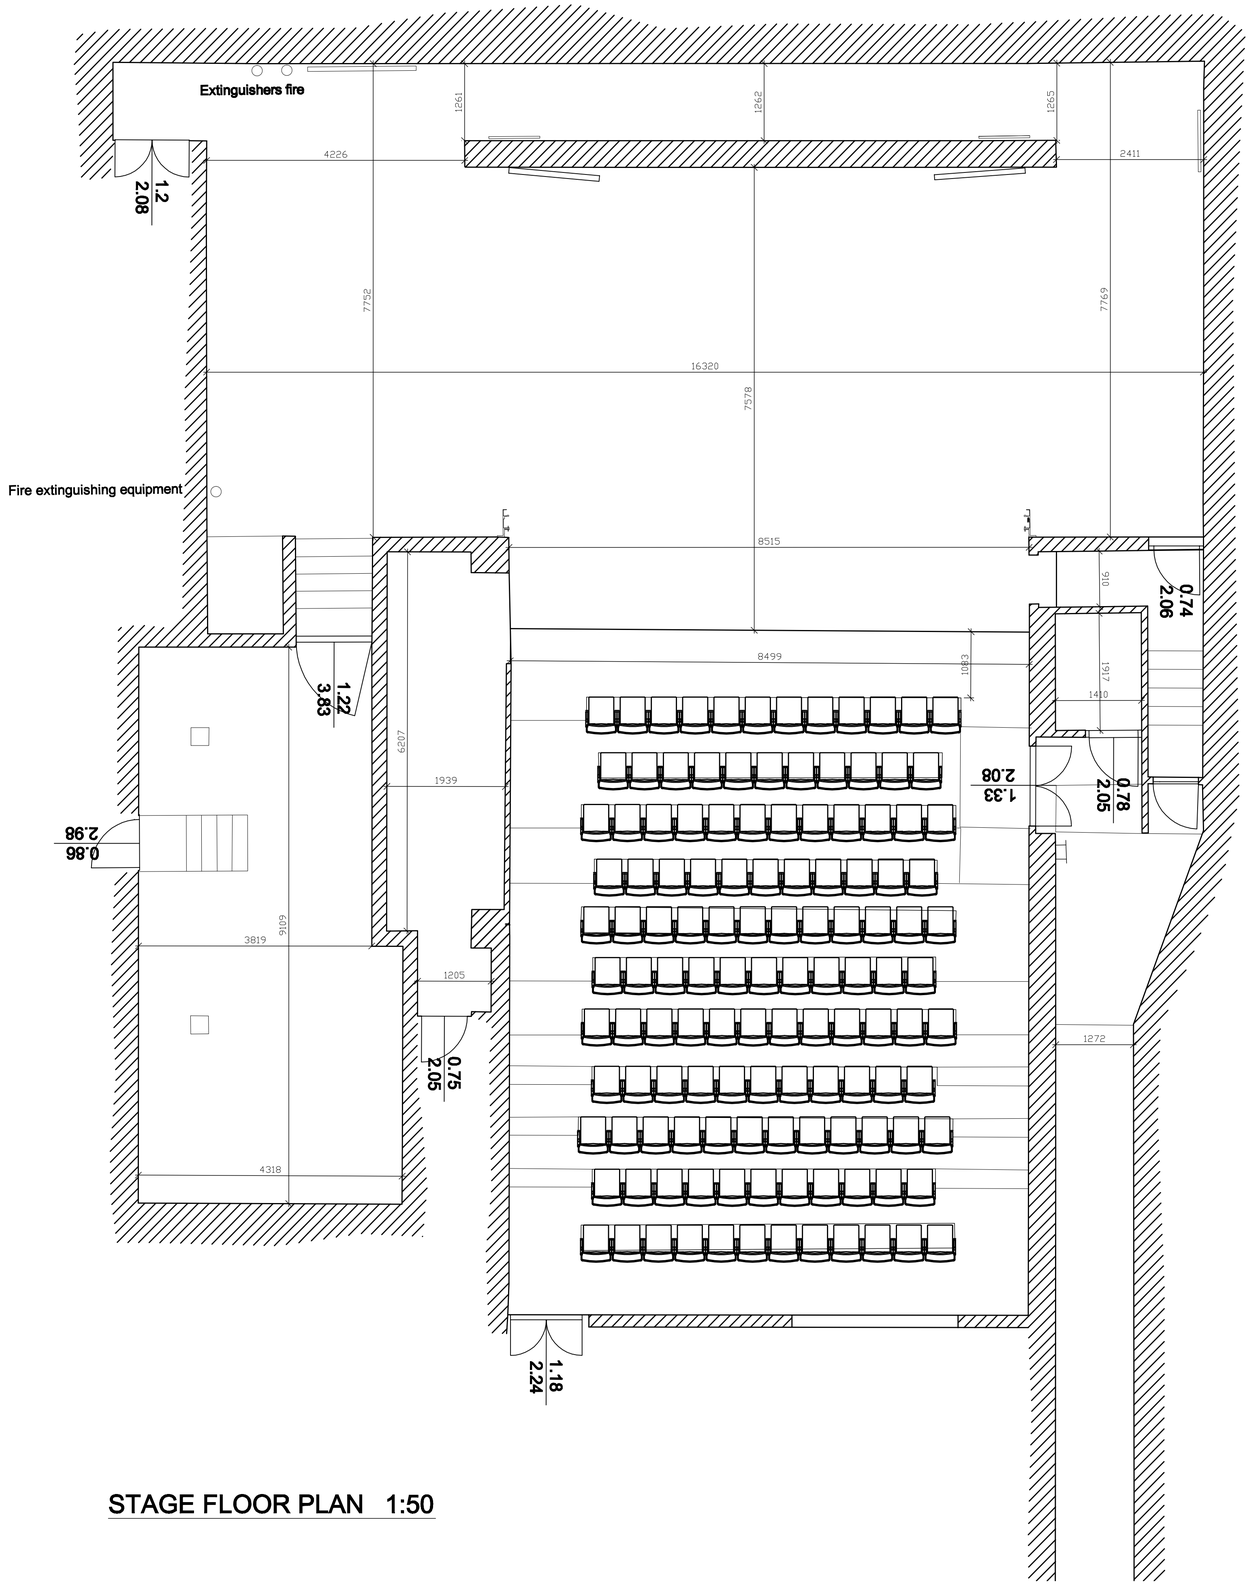

STAGE FLOOR PLAN 1:50

REV.:	DATE:	DRWN.:	DESCRIPTION:	INT:

FIGURED DIMENSIONS ONLY TO BE USED

THIS DRAWING IS COPYRIGHT ©

PROJECT TITLE : PROPOSED SET DESIGN FOR PEACOCK THEATRE CLIENT:ABBEY THEATRE	DATE : 04.02.09
	CAD FILE No. : / REL : R0
DRAWING TITLE: STAGE FLOOR PLAN	SCALE: 1:50
	DRAWN BY: G.R / INT :
GAVIN REDMOND DRAUGHTING SERVICES	PROJECT No. : 09-02
	DRAWING No. : PT-09-01 / REV